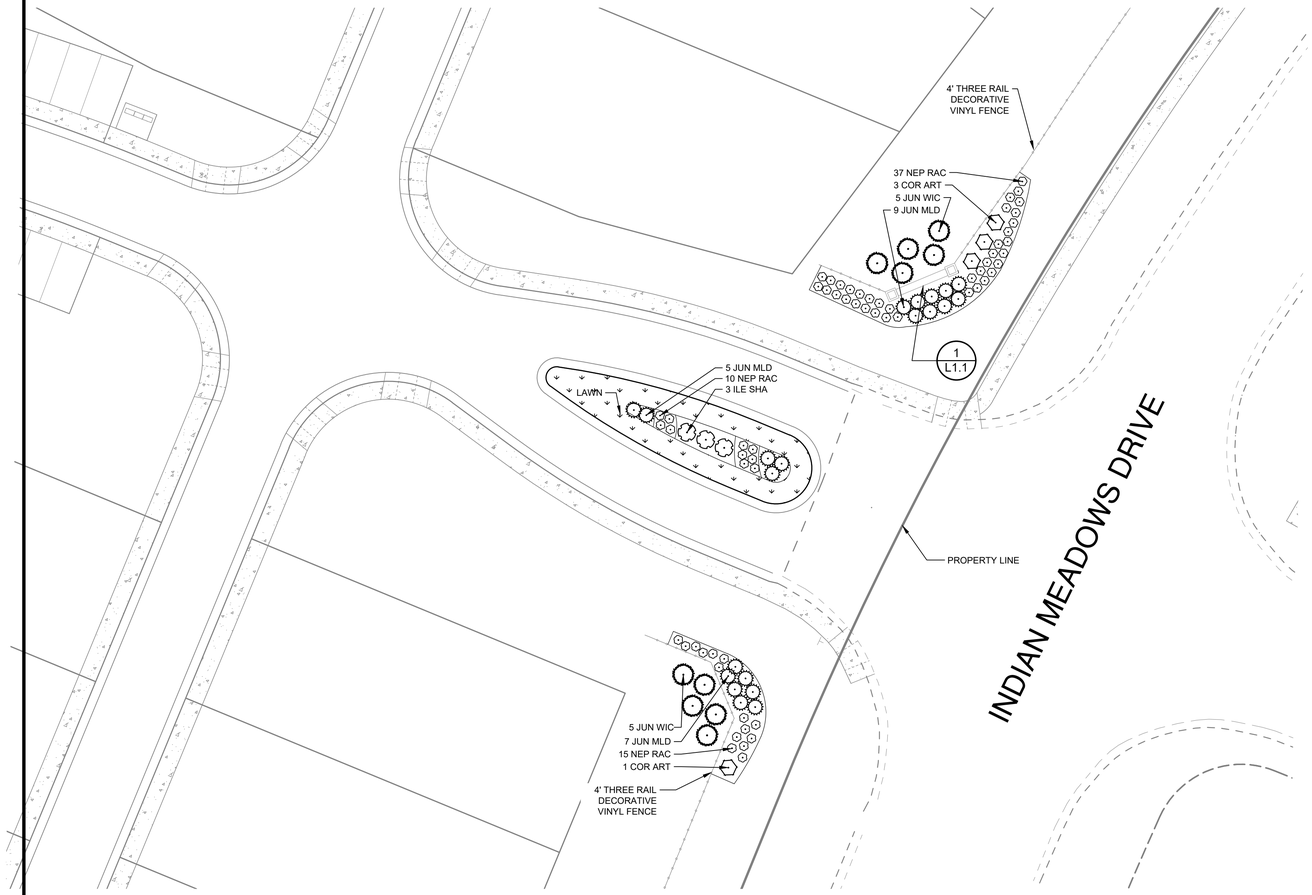

INDIAN MEADOWS DRIVE ENTRANCE PLANTING

INDIAN MEADOWS DRIVE ENTRANCE PLANTING

PLANT SCHEDULE INDIAN MEADOWS					
EVERGREEN TREES	QTY	BOTANICAL NAME	COMMON NAME	TYPE	MIN. SIZE
JUN WIC	10	Juniperus scopulorum `Wichita Blue`	Wichita Blue Juniper	B & B	6` Ht.
DECIDUOUS SHRUBS	QTY	BOTANICAL NAME	COMMON NAME	SIZE	HEIGHT
COR ART	4	Cornus sericea `Arctic Fire`	Arctic Fire Dogwood	5 gal	24" Ht.
NEP RAC	62	Nepeta racemosa 'Walker's Low'	Walker's Low Catmint	2 gal	Clump
EVERGREEN SHRUBS	QTY	BOTANICAL NAME	COMMON NAME	SIZE	HEIGHT
ILE SHA	3	Ilex glabra `Shamrock`	Shamrock Inkberry	5 gal	18" Ht.
JUN MLD	21	Juniperus horizontalis 'Mother Lode'	Mother Lode Creeping Juniper	2 gal	12" Ht.

Basis of Bearing:
State Plane NAD83 (2011)
0 20 30
SCALE: 1" = 20'

Item	Revision Description	Date	Drwn:	Chk:

WALDEN SPRINGS

SECTION 21, TOWN 2, RANGE 3
FAIRFIELD TOWNSHIP, BUTLER COUNTY, OHIO

INDIAN MEADOWS ENTRANCE PLANTING

bayer becker
www.bayerbecker.com
6900 Tylersville Road Suite A
Mason, OH 45040 - 513.336.6600

Drawing: 18-0040 LA
Drawn by: LES
Checked By: ADH
Issue Date: 2-21-22
Sheet: L1.2

THIS DOCUMENT AND ALL RELATED DETAIL DRAWINGS, SPECIFICATIONS, AND ELECTRONIC MEDIA PREPARED OR FURNISHED BY BAYER BECKER (BB), ARE INSTRUMENTS OF BB'S PROFESSIONAL SERVICE, AND IS THE EXCLUSIVE PROPERTY OF BB. NO DISCLOSURE, USE, REPRODUCTION, OR DUPLICATION IN WHOLE, OR IN PART, MAY BE MADE WITHOUT WRITTEN PERMISSION OF BB, AND IS DONE SO AT USER'S SOLE RISK. COPYRIGHT - ALL RIGHTS RESERVED.

Plot time: Feb 21, 2022 - 3:34pm
Drawing name: J:\2018\18-0040\LA\DWG\18-0040 LA.dwg - Layout Tab: L1.2 Indian Meadows Entrance